DRAWING MADE IN THIRD ANGLE PROJECTION

466352 ⇦ 466352

PART NUMBER	REV	FIRST USED
466352 −1	L	122500−1
466352 −2	L	565435−5
~~466352 −3~~	~~H~~	~~354500−1~~

OBSOLETE

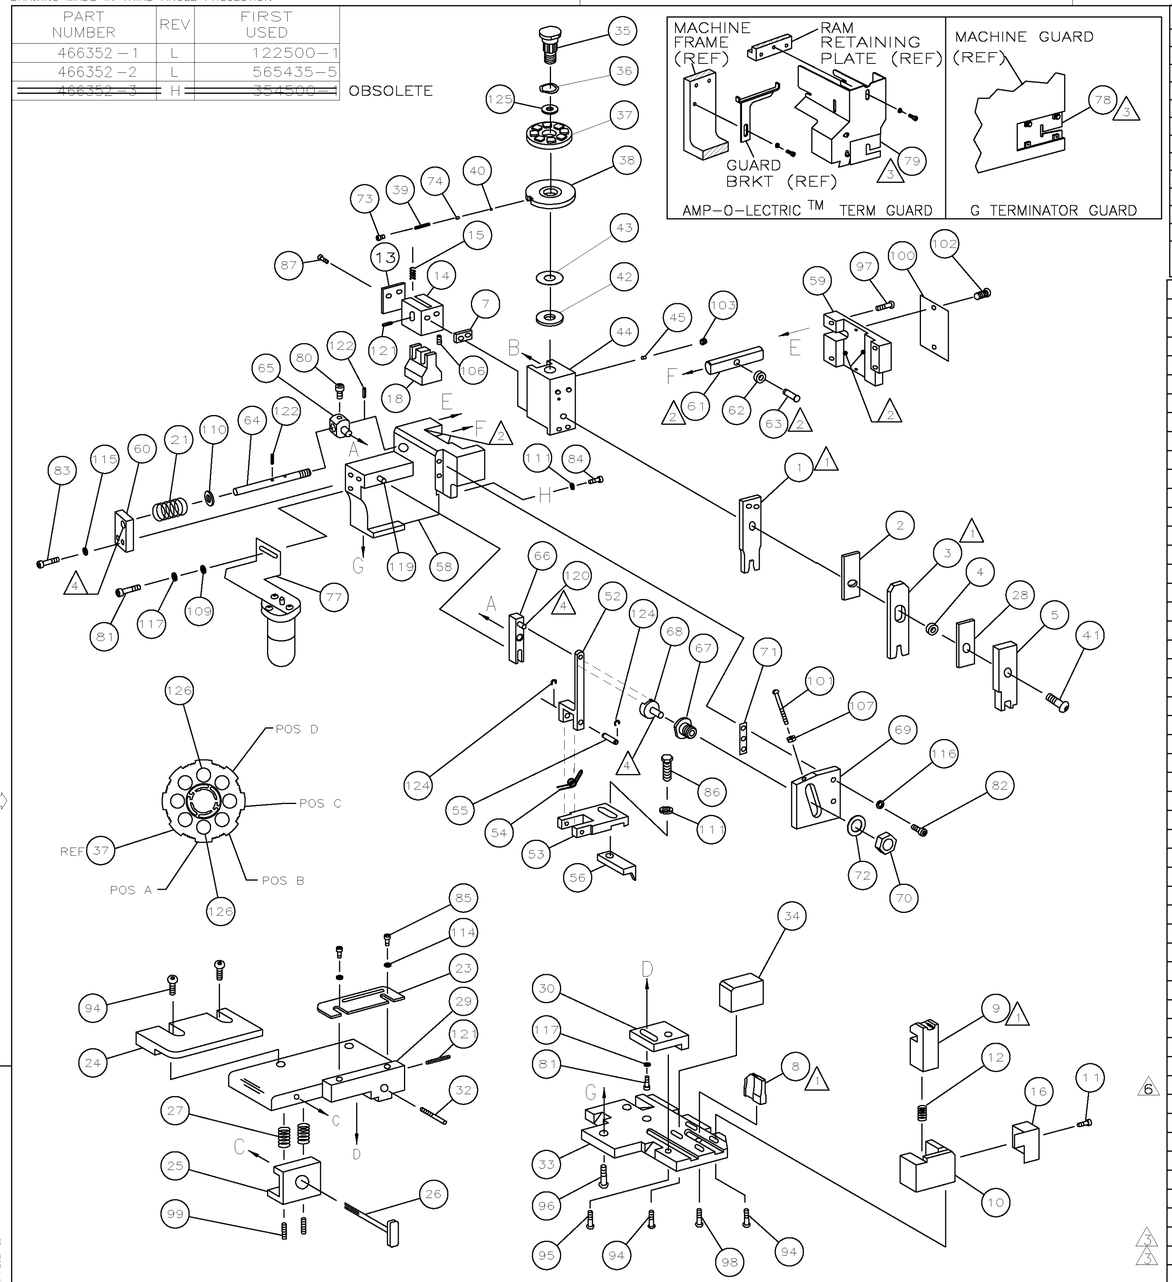

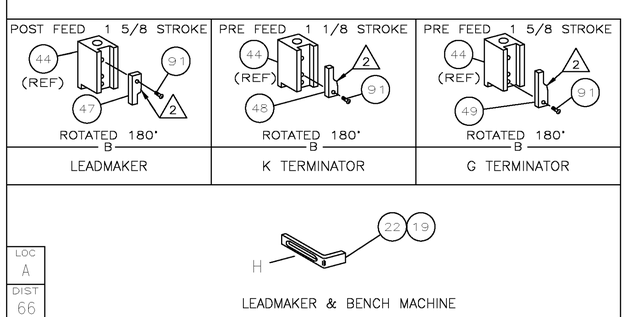

1. RECOMMENDED SPARE PARTS.
2. GREASE LIGHTLY.
3. GUARD MUST BE IN PLACE WHEN OPERATING APPLICATOR IN A BENCH MACHINE.
4. LUBRICATE DAILY USING NO. 20 MACHINE OIL.
5. ITEMS WITH QTY OF REF SPECIFIED (EXCEPT ITEMS 78 AND 79) ARE USED ON ITEM 46.
6. CUT TO LENGTH AT ASSEMBLY.

TERMINAL NAME: MR II+ PIN & RECEPTACLE

PIN	RECEPT
350694	350696
350968	794000

CRIMPING DATA

PAD LTR	CRIMP HEIGHT	WIRE SIZE
A	.031 ±.002 [0.79 ±0.05mm]	26−24
B	NOT	USED
C	NOT	USED
D	NOT	USED

CRIMP	SIZE	TYPE	RANGE
WIRE	.055 [1.4mm]	F	26−24
INSUL	.070 [1.78mm]	F	.025−.055

WIRE STRIP LENGTH	TERM APPL SPEC	FEED	APPL INSTRUCTION	SET UP GAGE	LAYOUT
.141−.171	114−01014	.380	408−8040	458637−1	801

−3	−2	−1	U/M	DWG SIZE	PART NO	DESCRIPTION	ITEM NO
							129
							128
							127
2	2	2	–	C	6−354779−0	PIN, WIRE DISC (.3290)A	126
	1	1	–	A	986950−1	WASHER, FLAT PRECISION	125
REF	REF	REF	–	A	21045−3	RING,RET "C"(Ø.187)FD FING PIN	124
							123
REF	REF	REF	–	A	5−21028−1	PIN,SLT SPR(Ø.125x.50)ADJ ROD	122
2	2	2	–	A	4−21028−0	PIN,SLT SPR(Ø.093x.75)ST GDE PL	121
REF	REF	REF	–	A	1−21030−1	PIN,DOWEL(Ø.187x.50)LEVER	120
REF	REF	REF	–	A	1−21030−6	PIN,DOWEL(Ø.187x1.25)HOUSING	119
							118
2	2	1	–	A	21024−5	WASHER, LOCK(#10)ADJ BLOCK	117
REF	REF	REF	–	A	21024−5	WASHER,LOCK(#10)ADJ PLATE	116
REF	REF	REF	–	A	21024−5	WASHER,LOCK(#10)FEED GDE ROD	115
2	2	2	–	A	21024−2	WASHER,LOCK(#4)FRONT STP GUIDE	114
							113
							112
2	2	2	–	A	21024−4	WASHER,LOCK(#8)STRIPPER	111
REF	REF	REF	–	A	21899−4	WASHER,FLAT(Ø5/16)SCREW ADJ	110
–	1	–	–	A	21899−2	WASHER,FLAT(NO.10)LUB ASSY	109
							108
REF	REF	REF	–	A	21018−5	NUT,HEX(6−32)FEED ADJ	107
	1	1	–	A	2−21008−1	SCR,SKT SET(4−40X.25)HOLD DOWN	106
							105
							104
	1	1	–	A	21009−2	SCR,SKT SET(1/4−20x.25 LW)RAM	103
2	2	2	–	A	21017−2	SCR,DRIVE(#2x.19)ID PLATE	102
REF	REF	REF	–	A	6−23715−5	SCR,PAN HD(6−32x1.50)FEED ADJ	101
	1	1	–	B	461264−1	PLATE, IDENTIFICATION	100
2	2	2	–	A	5−21006−6	SCR,SET(10−32x.75)DRAG	99
	1	1	–	A	22733−8	SCR,BHC(8−32x.38 LW)ANVIL	98
REF	REF	REF	–	A	2−21002−9	SCR,BHC(10−32x.75)CAP	97
REF	REF	REF	–	A	2−22733−8	SCR,BHC(1/4−20x.62)HOUSING	96
REF	REF	REF	–	A	2−21002−7	SCR,BHC(10−32x.50)SG ADJ BLOCK	95
6	6	6	–	A	2−21002−2	SCR,BHC(8−32x.50)TERM H DWN	94
							93
							92
	1	1	–	A	1−21002−7	SCR,BHC(6−32x.38)CAM	91
							90
							89
							88
2	2	2	–	A	9−21002−6	SCR,BHC(8−32x.88)DEP−HOLD	87
	1	1	–	A	2−22603−0	SCR,HEX HD(8−32x.31)FEED FINGER	86
2	2	2	–	A	1−21000−3	SCR,SHC(4−40x.25)F ST GUIDE	85
	1	1	–	A	2−21000−7	SCR,SHC(8−32x.50)STRIPPER	84
REF	REF	REF	–	A	3−21000−7	SCR,SHC(10−32x.75)FEED ROD GD	83
REF	REF	REF	–	A	3−21000−6	SCR,SHC(10−32x.62)FD ADJ BLK	82
	2	1	–	A	3−21000−4	SCR,SHC(10−32x.38)SG ADJ BL	81
REF	REF	REF	–	A	3−21000−4	SCR,SHC(10−32x.38)PIVOT BLK	80
–	REF	–	–	B	455749−1	GUARD, WINDOW	79
REF	–	–	–	B	679532−1	INSERT, GUARD	78
–	1	–	–	C	1−465184−0	LUBRICATOR ASSY	77
							76
							75
	1	1	–	A	690603−1	SPRING, ASSIST	74
	1	1	–	A	23030−1	SCR,SHC(6−32x.25 SL)INS DISC	73
REF	REF	REF	–	A	458109−1	WASHER, SPECIAL	72
REF	REF	REF	–	A	690517−1	SPACER	71

QTY REQD PER ASSY — PARTS LIST

−1	LEADMAKER				MECH POST FEED		
−2	BENCH MODEL K				MECH PRE FEED		
~~−3~~	~~BENCH MODEL G~~				~~MECH PRE FEED~~	OBSOLETE	
REF	REF	REF	–	B	22594−8	NUT,HEX(1/2−20)	70
REF	REF	REF	–	B	240628−1	PLATE, ADJUSTMENT	69
REF	REF	REF	–	B	240626−1	SHAFT, PIVOT	68
REF	REF	REF	–	B	240633−1	BUSHING	67
REF	REF	REF	–	A	455680−1	LEVER, INTERMEDIATE	66
REF	REF	REF	–	B	240629−1	BLOCK, PIVOT	65
REF	REF	REF	–	A	240632−2	SCREW, ADJ FEED ROD	64
REF	REF	REF	–	B	240659−3	PIN, CAM ROLLER	63
REF	REF	REF	–	B	240658−1	ROLLER, CAM	62
REF	REF	REF	–	B	454398−2	ROD, FEED	61
REF	REF	REF	–	A	454178−1	GUIDE, FEED ROD	60
REF	REF	REF	–	C	454220−1	CAP, RAM	59
REF	REF	REF	–	D	454485−1	HOUSING	58
							57
	1	1	–	B	458537−2	PAWL, FEED	56
REF	REF	REF	–	B	240624−1	PIN, FEED FINGER	55
REF	REF	REF	–	B	691499−1	SPRING, FEED FINGER	54
REF	REF	REF	–	B	690541−1	HOLDER, FEED FINGER	53
REF	REF	REF	–	A	455679−1	LEVER, TERMINAL FEED ARM	52
							51
							50
	–	–	–	B	690602−6	CAM, PRE−FEED 1 5/8 ST	49
–	1	–	–	B	690602−5	CAM, PRE−FEED 1 1/8 ST	48
–	–	1	–	B	690501−4	CAM, POST−FEED 1 5/8 ST	47
	1	1	–	B	459456−1	APPLICATOR, BASIC (SUBASSY)	46
	1	1	–	A	690191−1	PLUG, NYLON	45
	1	1	–	C	455673−1	RAM	44
	1	1	–	A	690125−1	WASHER, LAMINATED	43
	1	1	–	A	690124−1	WASHER, RAM	42
	1	1	–	A	7−21002−9	BOLT, CRIMPER(5/16x1.00)	41
	1	1	–	A	23241−6	BALL, STEEL	40
	1	1	–	A	690170−1	SPRING, COMPRESSION	39
	1	1	–	C	690142−1	DISC, INSULATION	38
	1	1	–	D	354777−1	WIRE DISC, PLASTIC	37
	1	1	–	A	22480−5	WASHER, SPRING	36
	1	1	–	B	690212−1	POST, RAM	35
	1	1	–	B	456059−1	SUPPORT, TERMINAL	34
REF	REF	REF	–	D	455675−1	PLATE, BASE	33
	1	1	–	A	690432−3	SCREW, ADJUSTMENT	32
							31
REF	REF	REF	–	B	455689−1	BLOCK, STRIP GUIDE ADJ	30
	1	1	–	C	455671−1	PLATE, STRIP GUIDE	29
	1	1	–	C	1−455888−0	SPACER, FRONT SHEAR DEP	28
2	2	2	–	A	1−22284−0	SPRING, DRAG	27
	1	1	–	B	690546−1	LEVER, DRAG RELEASE	26
	1	1	–	B	240792−5	DRAG, TERMINAL	25
	1	1	–	D	5−690504−9	GUIDE, STRIP (REAR)	24
	1	1	–	A	690438−1	GUIDE, STRIP (FRONT)	23
–	–	1	–	B	458230−2	STRIPPER	22
REF	REF	REF	–	A	4−22284−9	SPRING, FEED RETURN	21
							20
	1	–	–	B	691353−1	STRIPPER	19
	1	1	–	B	456875−1	HOLDER, TERMINAL	18
							17
	1	1	–	B	691667−1	GUARD, CHIP (FRONT)	16
2	2	2	–	A	3−22278−0	SPRING, HOLD DOWN	15
	1	1	–	B	455052−1	CARRIER,HOLD DOWN	14
	1	1	–	B	455053−1	PLATE,RETAINING	13
	1	1	–	A	3−22280−3	SPRING, SHEAR	12
	1	1	–	B	690461−1	STOP, SHEAR	11
	1	1	–	C	690459−1	HOLDER, SHEAR (FRONT)	10
	1	1	–	C	454276−1	SHEAR, FLOAT (FRONT)	9
	1	1	–	C	2−690512−7	ANVIL	8
	1	1	–	C	240641−9	SPACER, DEPRESSOR (REAR)	7
							6
	1	1	–	C	455889−9	DEPRESSOR, SHEAR (FRONT)	5
	1	1	–	B	238011−6	SPACER, BLOCK CRIMPER	4
	1	1	–	C	5−456134−2	CRIMPER, INSULATION	3
	1	1	–	C	455888−1	SPACER, CRIMPER	2
	1	1	–	C	3−456402−2	CRIMPER, WIRE	1
−3	−2	−1	U/M	DWG SIZE	PART NO	DESCRIPTION	ITEM NO

REVISION OF EACH ASSY NO (WHEN BLANK, USE DWG REVISION)

QTY REQD PER ASSY — PARTS LIST

P	F	LTR	REVISION RECORD	APP	DATE
		L	ECR−11−016671	RS	08−11
		K	ECR−06−023391	GB	10−06
		J	ECR−06−019020	TE	8−06
		H2	0150−0110−00	TE	FEB00
		H1	ECN 0150−9606−99	DS	9−99
		H	0150−6507−95	MO	11−95
		G	0150−6156−95	CE	5−95

DIMENSIONS IN INCHES. DO NOT SCALE PRINT. TOLERANCES UNLESS OTHERWISE SPECIFIED: 2 PLC DEC ±− 3 PLC DEC ±− 4 PLC DEC ±− ANGLES ±− SURF TEXTURE: REMOVE BURRS, BREAK SHARP EDGES R.015 MAX

MATL – HT TR – FIN –

DR D.SALTZER 5/16/95 APP 5−31−95 T.BEDDICK
CHK 5−31−95 C.ERISMAN REL 6/8/95 B. MORGAN

TE CONNECTIVITY Harrisburg, PA 17105−3608

NAME SIDE FEED HDM APPLICATOR MACHINE REF MINI APPL
SCALE – SIZE D DWG NO 466352 SHEET 1 OF 1 REV L

CAGE CODE 00779 CUSTOMER AND ASSEMBLY DRAWING RESTRICTED TO –

LOC A DIST 66

AMP 1756 REV 3−92 Translation: 0405.155713 (YYMMDD.HHMMSS) from Computervision, Inc., Medusa Revision 12.2.5T

THIS DRAWING IS A CONTROLLED DOCUMENT.
RELEASED FOR PUBLICATION JUN 26 1999
BY AMP INCORPORATED. ALL RIGHTS RESERVED.
© COPYRIGHT 1999